Laadli Group
Where Dreams Come Home

Add - Laadli Group Infra Pvt. Ltd.,
Near Omaxe Eternity, Omaxe-Chandrodaya Temple Road, Vrindavan

info@laadligroup.com

www.laadligroup.com

Laadli Group
Where Dreams Come Home

LAADLI GoVindVan




लाडली गोविंदवन



ABOUT PROJECT

Across centuries, seekers from every corner of the world have been drawn to one place—not for grandeur, but for presence.
Vrindavan is not defined by monuments alone. It is defined by feeling.

A city where devotion flows through everyday life, where faith is lived quietly, and where peace is not created—it already exists.

This sacred land continues to call those who seek calm, meaning, and connection beyond the material.
Laadli Govindavan is envisioned within this timeless setting—respecting its spirit while offering a thoughtfully planned residential environment.

Amenities



Club House



Kids Play Area



Landscape Garden



Sports Complex



Swimming Pool




Open Gym



24*7 Security



Jogging Tracks

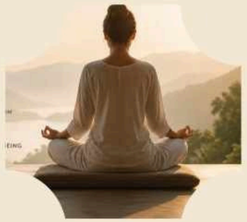

Meditation center



Gaushala



Resort




Fresh Water

A Foundation of Faith
A Commitment Built on
Devotion

Here, life unfolds gently with the rhythm of Vrindavan. Morning light filters through open skies, the air carries calm instead of noise, and nature becomes a quiet companion to everyday living.

Green open spaces stretch freely, paths invite slow walks and reflection, and moments feel unhurried—meant to be lived, not rushed.

At Laadli Govindvan, living close to nature is not a feature. It is a way of life—where peace settles in, and every day feels aligned with the land.

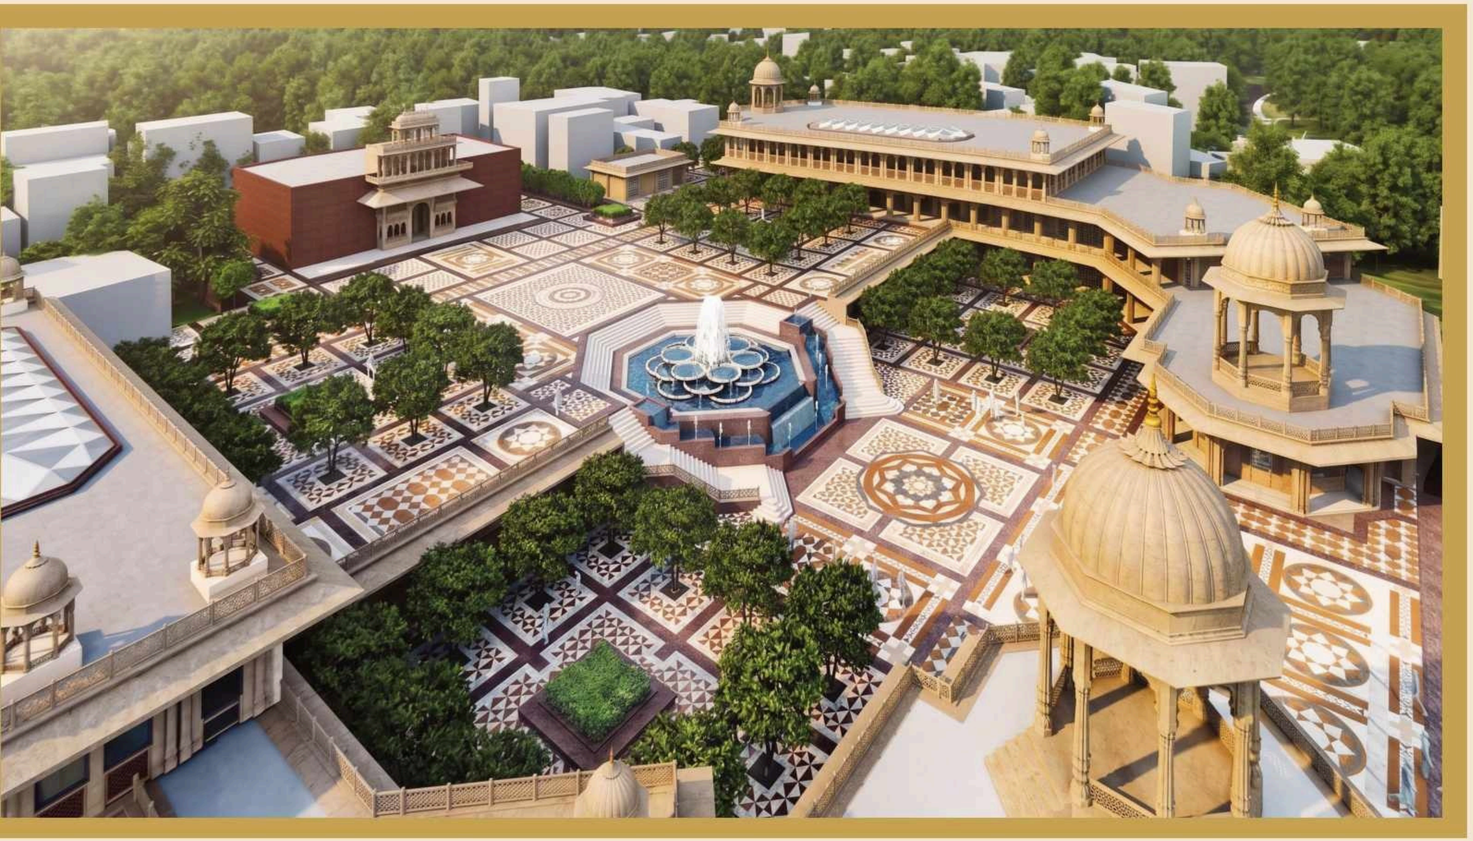

The Next Destination of Spiritual Living

A thoughtfully planned residential environment where peaceful living meets everyday comfort.


Design the Life You Imagine

At Laadli Govindvan, land is not acquired to rush construction—it is chosen to begin a journey. A journey where life unfolds gently, guided by peace, purpose, and inner balance.

Owning a plot here allows you to shape a home that reflects your beliefs and rhythm of living. It offers space not only for walls and rooms, but for silence, prayer, togetherness, and mindful growth. The freedom to build comes with the grace to wait—until the moment feels right.





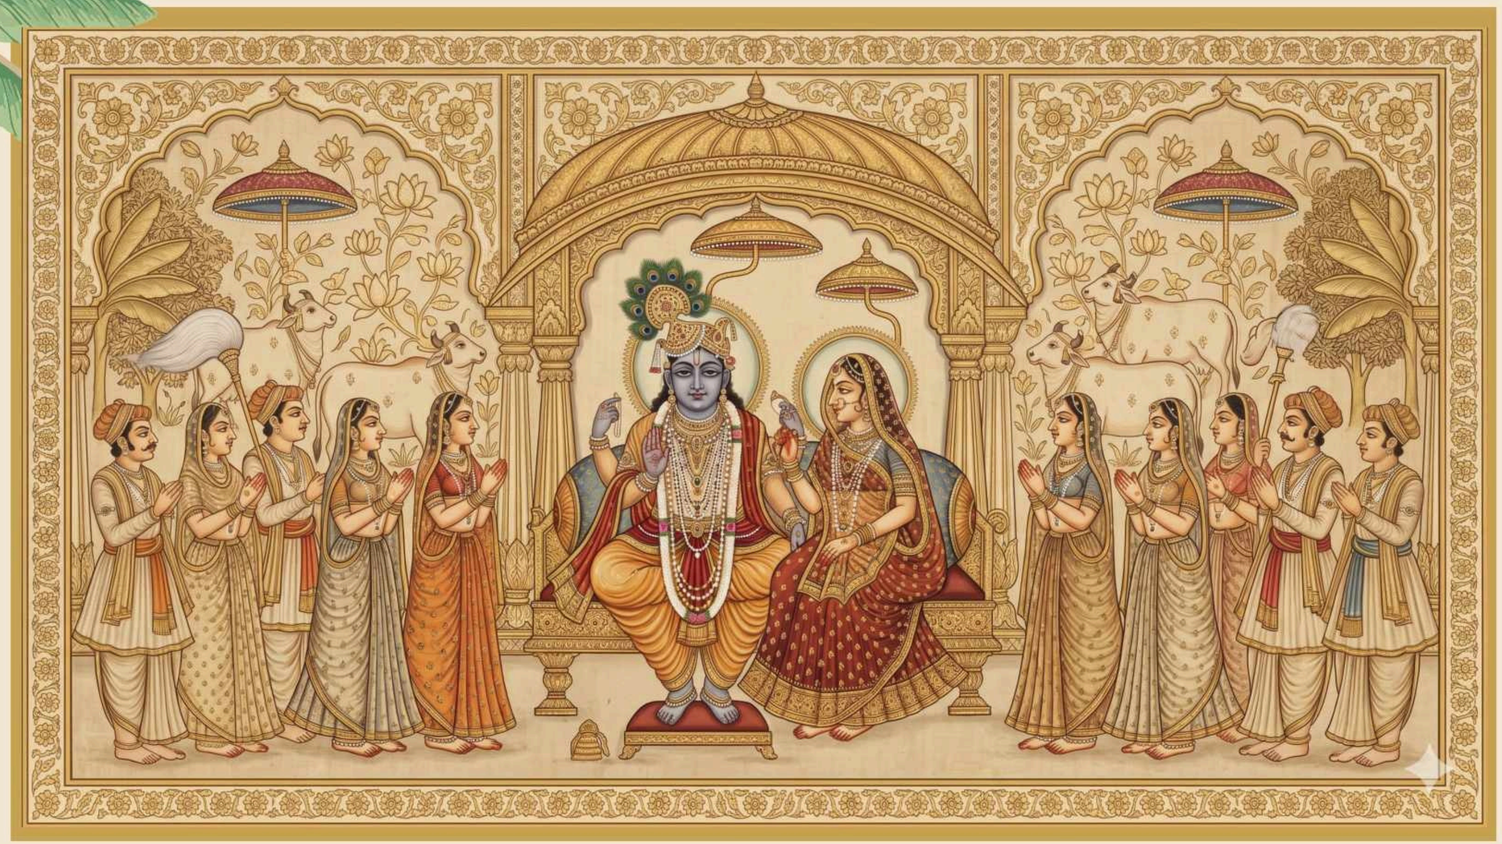

A New Beginning in a

Place of Peace

That Feels Timeless

Let life unfold in harmony with nature and the sacred essence of Vrindavan. At Laadli Govindvan, your plot becomes a foundation for mindful living—where space invites reflection, surroundings inspire calm, and every day feels naturally aligned with purpose.



Project Highlights

Spiritually Enriched Planning
A thoughtfully designed layout inspired by the calm, order, and timeless rhythm of Vrindavan.

Peaceful Way of Living
A serene residential environment where silence, space, and balance shape everyday life.

Nature-Led Design
Homes and pathways planned around greenery and open skies, allowing nature to breathe freely.

Connected Yet Secluded
Well-connected to essential routes, while remaining gently distanced from noise and congestion.

Sacred Open Spaces
Open green pockets designed to invite reflection, calm walks, and moments of stillness.

Connected Yet Secluded
Well-connected to essential routes, while remaining gently distanced from noise and congestion.







A COMMUNITY designed FOR MEANINGFUL LIFE

Laadli Govindavan is envisioned as a residential sanctuary rooted in the spiritual soil of Vrindavan. It is a place where life slows down, where mornings begin with calm, and where the surroundings gently encourage mindful living.

Every element of the township is planned to respect space, silence, and simplicity. Wide internal roads, open green stretches, and an uncluttered layout ensure that the land feels open and alive—never crowded, never rushed.



Gaushalq



Dhyaan Kendrq




॥ गौशाला ॥


A Life Close to Naturè

Here, life unfolds gently with the rhythm of Vrindavan. Morning light filters through open skies, the air carries calm instead of noise, and nature becomes a quiet companion to everyday living.

Green open spaces stretch freely, paths invite slow walks and reflection, and moments feel unhurried—meant to be lived, not rushed.

At Laadli Govindvan, living close to nature is not a feature. It is a way of life—where peace settles in, and every day feels aligned with the land.

Seamless Access To Endless Possibilities

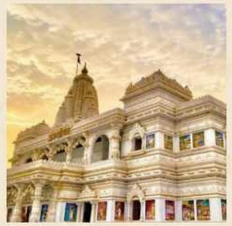

7 Min from Prem Mandir



10 Min from Banke Bihari Mandir



5 Min from Delhi Mathura Highway (NH 2)



20 Min from Yamuna Expressway



5 Min from ISKCON Temple



45 Min from Jewar International Airport


A-55

INTRODUCING THE WORLD'S NO. 1
SPIRITUAL ECONOMIC ZONE

Vrindavan

Other cities are chapters of Krishna's life. Vrindavan is where the story is lived every single day and devotion is woven into daily habitation.


VRINDAVAN AND MATHURA: INDIA'S MOST VISITED KRISHNA DESTINATIONS





VRINDAVAN

5,000+ Temples Annual Footfall: 60–90 Mn

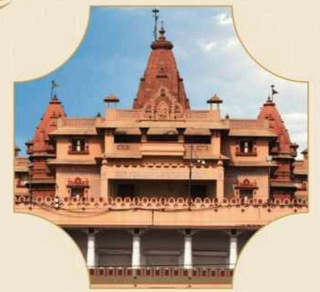

MATHURA

500+ Temples Annual Footfall: 60–90 Mn



DWARKA

100+ Temples Annual Footfall: 1–2 Mn



BADRINATH

20+ Temples Annual Footfall: 2–3 Mn



PURI

300+ Temples Annual Footfall: 3–5 Mn



KURUKSHETRA

200+ Temples Annual Footfall: 4–5 Mn


Begin Your Next
Chapter
of Spiritual Living



Strategic

GOVERNMENT PROJECTS ANCHORING LONG-TERM VALUE

THE BANKE BIHARI CORRIDOR

Modelled on the Kashi Vishwanath Corridor, the ₹500–700 crore Banke Bihari Corridor spans 5 acres around one of Vrindavan's most visited temples. It will decongest the historic core, improve pedestrian safety, create structured public spaces and permanently elevate the pilgrim experience.

Land prices in surrounding precincts are already appreciating sharply.



Vrindavan

SACRED HERITAGE

Vrindavan's 5,500+ Krishna temples and 5,000-year history make it a global pilgrimage magnet, drawing millions of devotees annually.



TOURISM BOOM


Annual visitors jumped from ~7.7M (2018) to ~79M (2023), fueling local commerce and projecting ₹42,000+ Cr in tourism income by 2030.




QUALITY OF LIFE

Now a short drive from Delhi-NCR, Vrindavan blends modern amenities with a timeless spiritual heritage, offering residents a serene, culturally rich community.



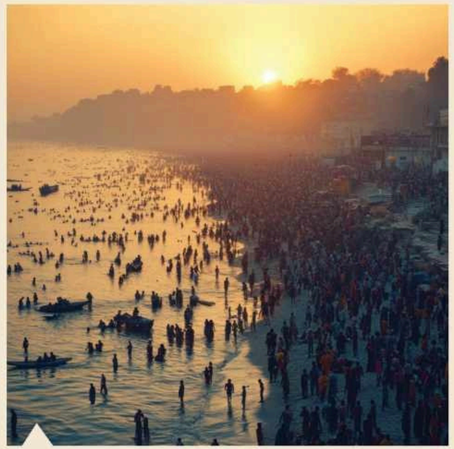

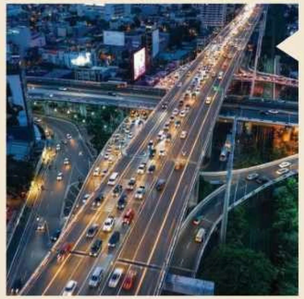

MODERN INFRASTRUCTURE

A new 15.3 km six-lane bypass will link NH-44, the Yamuna Expressway and NH-530B, slashing travel time to ~15 minutes and vastly improving access from Delhi-NCR.



EMERGING MARKET

Government-led development and booming pilgrimage tourism underpin Vrindavan's growth, with tourism revenue projected to exceed ₹42,000 Cr by 2030.

TRANQUIL RETREAT

Blessed by Yamuna's scenic riverbanks and lush groves, Vrindavan offers an idyllic, peaceful lifestyle enriched with devotional culture.


CAFÉ AROMA
LIVE WELL
ORGANIC STORE
THREADS
CLOTHING
DESIGN STUDIO

Hospitality

FROM DHARAMSHALAS TO DESTINATION STAYS

The entry of national and global hospitality brands is the clearest signal that Vrindavan is transitioning from short visits to stay-led demand.

WYNDHAM HOTELS & RESORTS | lemon tree HOTELS | ITC HOTELS RESPONSIBLE LUXURY

Radisson

Hilton HOTELS & RESORTS | COURTYARD BY MARRIOTT

HYATT | MARRIOTT | IHCL

RAMADA WORLDWIDE | RAMADA encore BY WYNDHAM | WELCOMHOTEL

SAROVAR HOTELS | VIVANTA HOTELS & RESORTS BY TAJ | Holiday Inn


गोल्फ क्षेत्र

UttarPradesh

THE FIRST STATE TO BUILD A SPIRITUAL ECONOMY

With a stated ambition to become a $1 trillion economy, UP has identified spiritual tourism as its most powerful growth engine.

- 137 crore+ domestic tourists visited Uttar Pradesh in 2025, along with 3.66 lakh foreign tourists. This has more than doubled compared to 2024, driven heavily by the Maha Kumbh and the Ayodhya temple inauguration.



- 137 crore+ domestic tourists visited Uttar Pradesh in 2025, along with 3.66 lakh foreign tourists. This has more than doubled compared to 2024, driven heavily by the Maha Kumbh and the Ayodhya temple inauguration.



- $1 trillion in hospitality investment attracted under the UP Tourism Policy 2022 within just two years.

- 500+ projects worth ₹85,000 Cr, with 47% focused on Ayodhya, Varanasi, and Mathura–Vrindavan.


A-55



Take the First Step

Toward Life

Rooted in Peace

Surround yourself with nature, serenity, and the sacred essence of Vrindavan. At Laadli Govindvan, your future home is more than a destination—it's a space to grow, reflect, and live with purpose in a spiritually enriched township.


WATER FEATURE
CHILDREN PLAY AREA
JOGGING TRACK

Vrindavan's

BENCHMARK DEVELOPMENT. BY EVERY MEASURE.

01

DESIGNED AS AN EXPERIENCE, NOT JUST A DEVELOPMENT

Vrindavan's only sensorial branded land development, crafted by HCP – the minds behind India's new Parliament, where every element is designed to be felt, not just seen.

02

SERVICED LUXURY THAT SUSTAINS VALUE

A fully managed ecosystem by MIROS that ensures your investment doesn't just appreciate – it thrives. Seamless upkeep, enduring quality, future-ready living.

03

AMENITIES THAT DEFINE HOLISTIC LIVING

A 1 lakh+ sq. ft. grand clubhouse arena with 40+ world-class amenities – from indoor & outdoor pools to spa, gym, swan lake, forest trails & meditation lawns.

04

ANCHORED BY THE ANANT KRISHNA MANDIR

A spiritual nucleus celebrating nine divine forms of Krishna – bringing meaning, culture, and timeless relevance to the development.

05

POSITIONED AT VRINDAVAN'S GROWTH EPICENTRE

Located in Radha Kund – at the confluence of the Banke Bihari Corridor, Vrindavan Bypass & Yamuna Expressway Link, poised for a projected 3.6x growth in the next 5 years.



Braj Master Plan

The ₹30,000+ Crore Braj 2041 Master Plan is a long-term integrated vision for the entire Braj region with Vrindavan at its core.

INDIA TODAY

SUPREME COURT OKAYS RS 500-CRORE BANKE BIHARI CORRIDOR PLAN, ALLOWS LAND PURCHASE

May 15, 2025 21:42 IST



The Supreme Court has granted the Uttar Pradesh government go-ahead to implement its Rs 500 crore development plan for the Shri Banke Bihari Temple Corridor in Vrindavan, aimed at improving infrastructure and ensuring a safer pilgrimage experience.

THE HINDU

SUPREME COURT PROPOSES INTERIM COMMITTEE TO MANAGE BANKE BIHARI TEMPLE

August 08, 2025 02:40 PM IST – New Delhi



The Supreme Court on Friday (August 8, 2025) proposed to modify its May 15 judgment which permitted the Uttar Pradesh government to use funds from the Shri Banke Bihari Temple at Vrindavan for acquiring five acres of land around the temple for corridor development.







layout



OPTION-1

SITE PLAN

PLOTS AREA :-

1. PLOT -A (10 Nos.)
   AREA= 116.23 SQ.M(139.00 SQ.YD) TO 153.00 SQ.M (182.98 SQ.YD)
2. PLOT -B (14 Nos.)
   AREA= 123.73 SQ.M(148.01 SQ.YD) TO 146.31 SQ.M (174.99 SQ.YD)
3. PLOT -C (16 Nos.)
   AREA= 154.78 SQ.M(185.11 SQ.YD)
4. PLOT -D (11 Nos.)
   AREA= 115.82 SQ.M(138.52 SQ.YD)
5. PLOT -E (17 Nos.)
   AREA= 115.43 SQ.M(138.06 SQ.YD)
6. PLOT -F (28 Nos.)
   AREA= 127.46 SQ.M(152.44 SQ.YD)
7. PLOT -G (30 Nos.)
   AREA= 145.81 SQ.M(174.38 SQ.YD)
8. PLOT -H (17 Nos.)
   AREA= 156.64 SQ.M(187.33 SQ.YD)
9. PLOT -I (16 Nos.)
   AREA= 221.85 SQ.M(265.33 SQ.YD) TO 306.44 SQ.M (300.50 SQ.YD)
10. PLOT -J (250 Nos.)
    AREA= 104.52 SQ.M(125.00 SQ.YD)
11. PLOT -M (80 Nos.)
    AREA= 125.42 SQ.M(150.00 SQ.YD)

TOTAL NO. OF PLOTS.= 489 Nos.

AREA CHART :-

TOTAL LAND AREA= 153330.31 SQ.M(183381.52 SQ.YD)

RESORT AREA= 24280.74 SQ.M(29039.52 SQ.YD)15.78%

NET LAND AREA= 129049.57 SQ.M (154342.00 SQ.YD)

CLUB HOUSE AREA= 5242.41 SQ.M (6389.47 SQ.YD) 4.12%

REMAINING AREA= 123807.16 SQ.M (148072.13 SQ.YD)100%

COMMERCIAL AREA= 6010.94 SQ.M (7189.02 SQ.YD) 4.85%

PLOT AREA= 60135.45 SQ.M (71921.39 SQ.YD) 48.57%

PARK AREA= 16925.08 SQ.M (20242.22 SQ.YD) 13.67%

ROAD AREA= 40735.69 SQ.M (48719.47 SQ.YD) 32.91%

PROJECT:
COLONY LAYOUT, VRINDAVAN

OWNER:- LADLI GROUP

SHEET TITLE:
COLONY LAYOUT

NORTH

DRG NO.		REVISION
DATE:	18/02/2026	R1-19/02/2026
FILE NAME	PARIKAM VILLAGE,VRINDAVAN	R2-23/02/2026
	COLONY-PLANNING	R3-24/02/2026
DRAFT BY	AR. KIRAN KUMARI & AR. NEETU	
SCALE	NTS	
CHK BY	A.P.AGARWAL	

ARCHITECTS:
PRATAP ASSOCIATES,
CA/2010/18285
PATHORA

location

LOCATION ADVANTAGE

- 5 MIN from Garud Govind Mandir
- 5 MIN from Keshav Madhav Hospital
- 7 MIN from Maata Vaishno Devi Priya Kant Ju Lotus Temple
- 7 MIN from Chandrodaya Mandir
- 7 MIN from Prem Mandir
- 7 MIN from Iskcon Temple
- 10 MIN from Bankey Bihari Mandir
- 5 MIN from GLA University
- 7 MIN from KD Medical College

